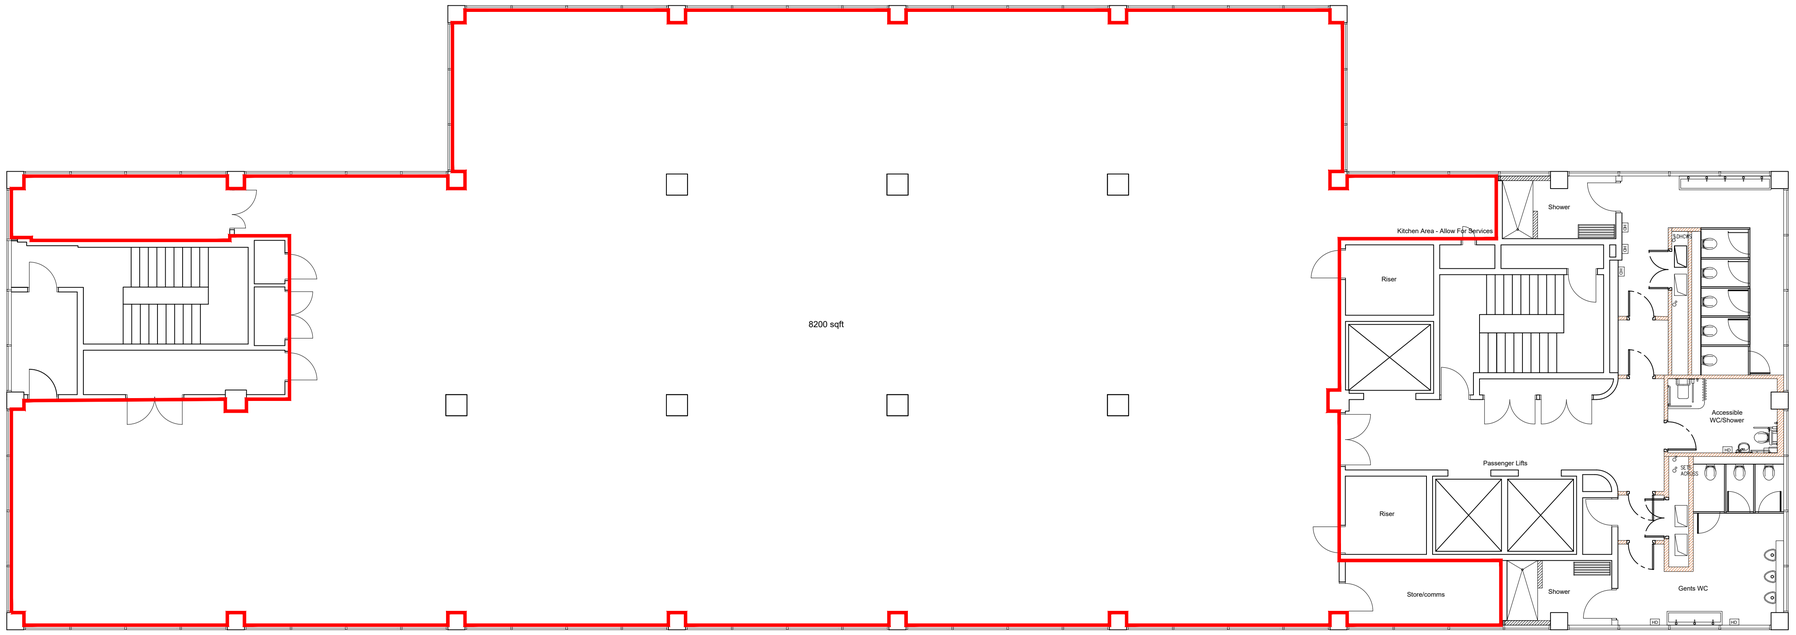


This drawing must not be scaled. Discrepancies are to be reported to the Architect immediately. All dimensions are approximate and are to be checked on site. All information to be subject to site surveys. This drawing, or any portion of it must not be reproduced without prior consent from the Architect.
© FI Real Estate Management

Rev.	Amendment	Date	By / Chk
/	Tender Issue	30.10.26	LH

FI PROPERTY GROUP

Project
Tri Centre 2,
Swindon,
SN1 1HN

Client
FI Real Estate

Drawing Title
PROPOSED GENERAL UPPER FLOOR PLAN (FLOORS 2-7)

Status
LEASE

Scale
1:100 @A1

Drawn By
LH

Date
30/10/2026

Drawing Number
TRI2_LEASE_F2-7

Revision
/